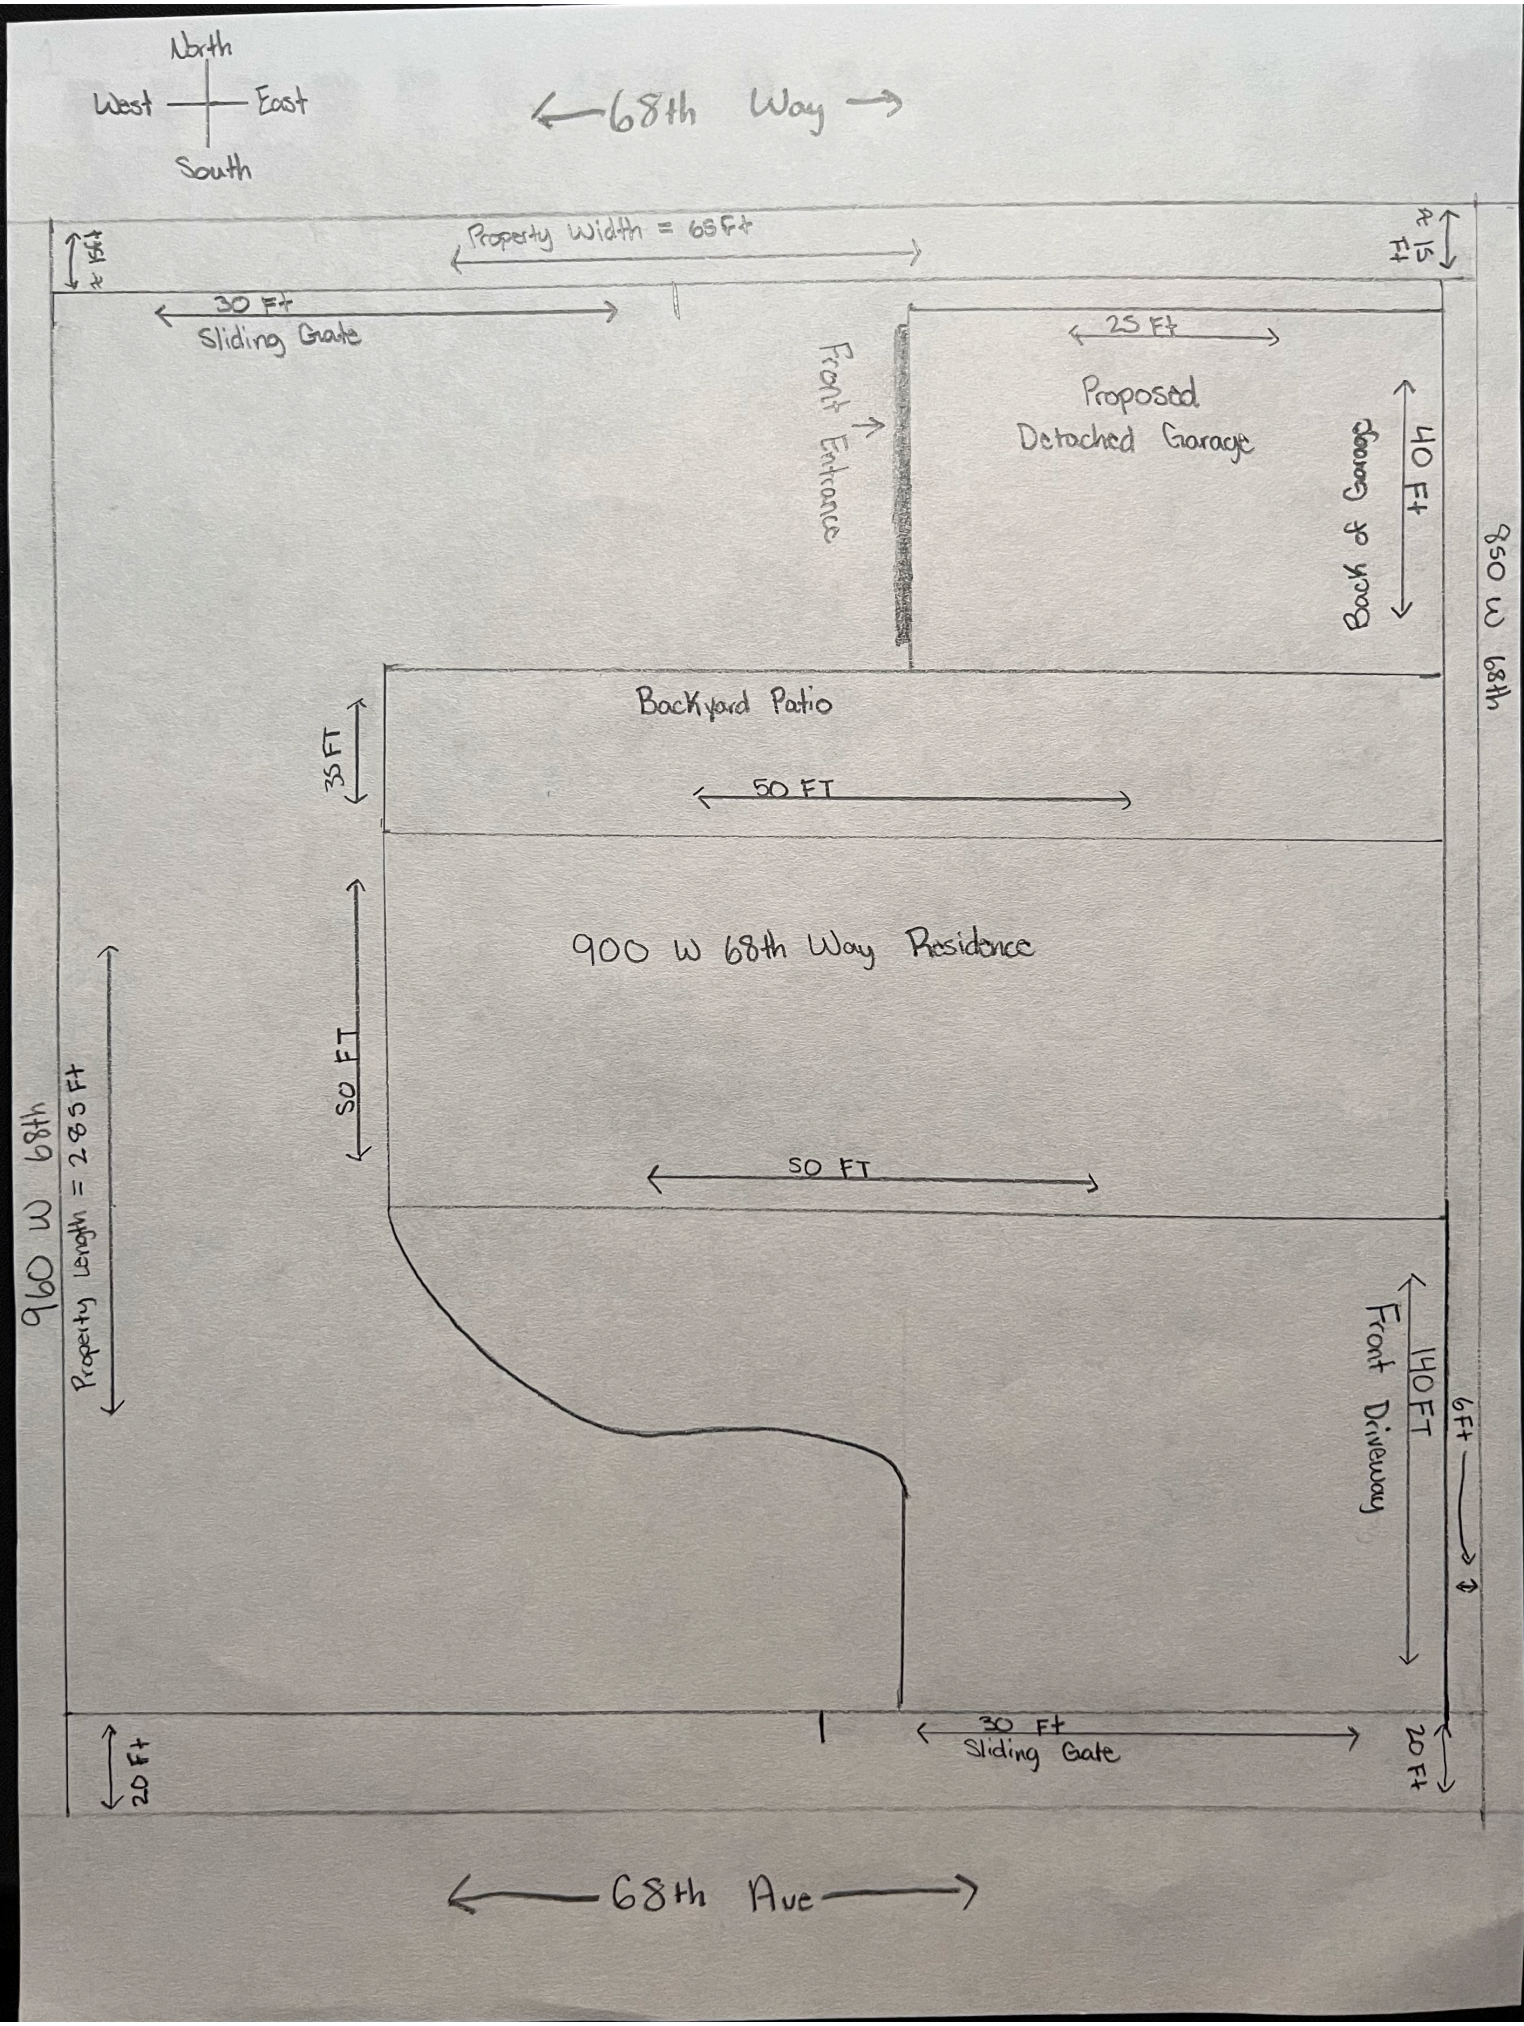
North
West
East
South
68th Way
Property Width = 65 Ft
15 Ft
15 Ft
30 Ft
Sliding Gate
Front Entrance
25 Ft
Proposed
Detached Garage
40 Ft
Back of Garage
850 W 68th
Backyard Patio
35 FT
50 FT
900 W 68th Way Residence
50 FT
50 FT
960 W 68th
Property Length = 285 Ft
140 FT
Front Driveway
6 Ft
20 Ft
30 Ft
Sliding Gate
20 Ft
68th Ave